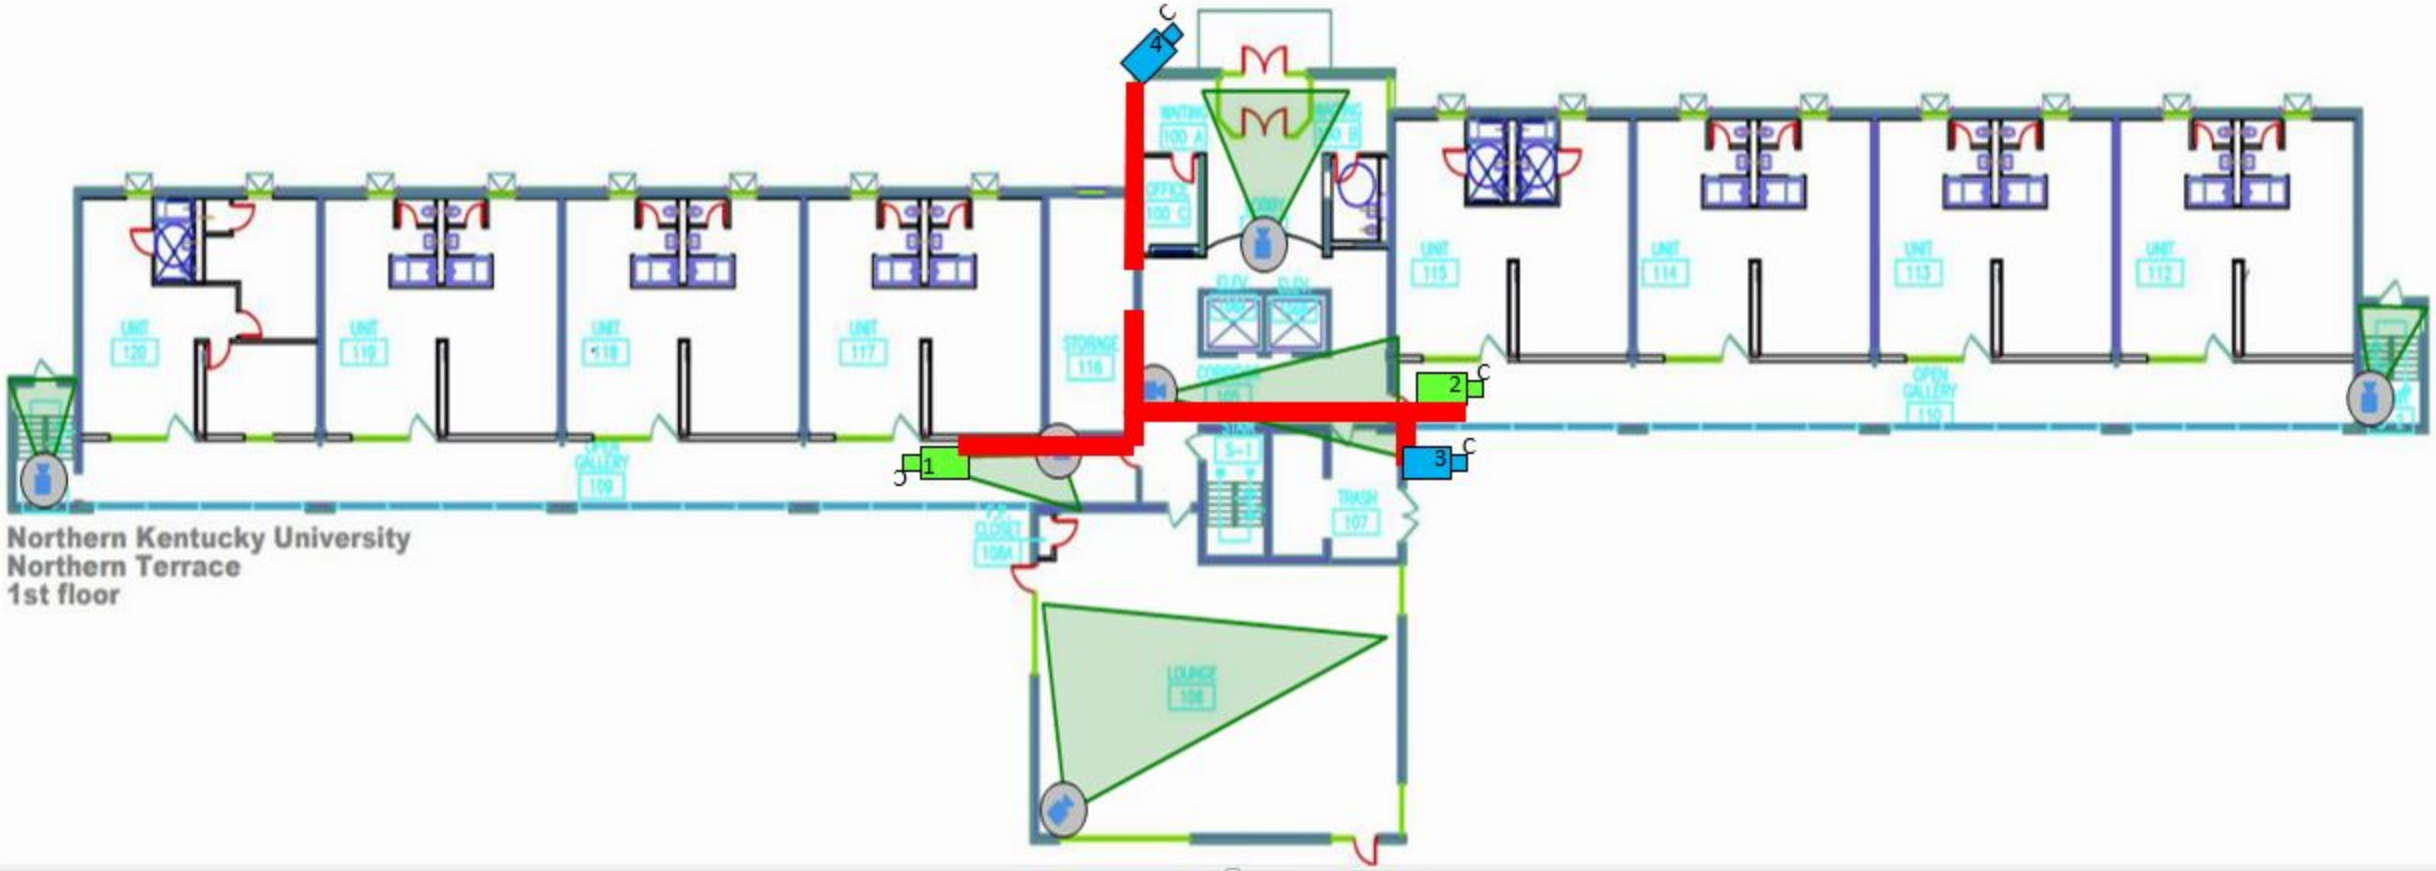
Northern Kentucky University
Northern Terrace
1st floor
1
2
3
4
C
C
C
C
UNIT 120
UNIT 119
UNIT 118
UNIT 117
STORAGE 116
UNIT 115
UNIT 114
UNIT 113
UNIT 112
OPEN GALLERY 109
OPEN GALLERY 110
TRASH 107
LOUNGE 108